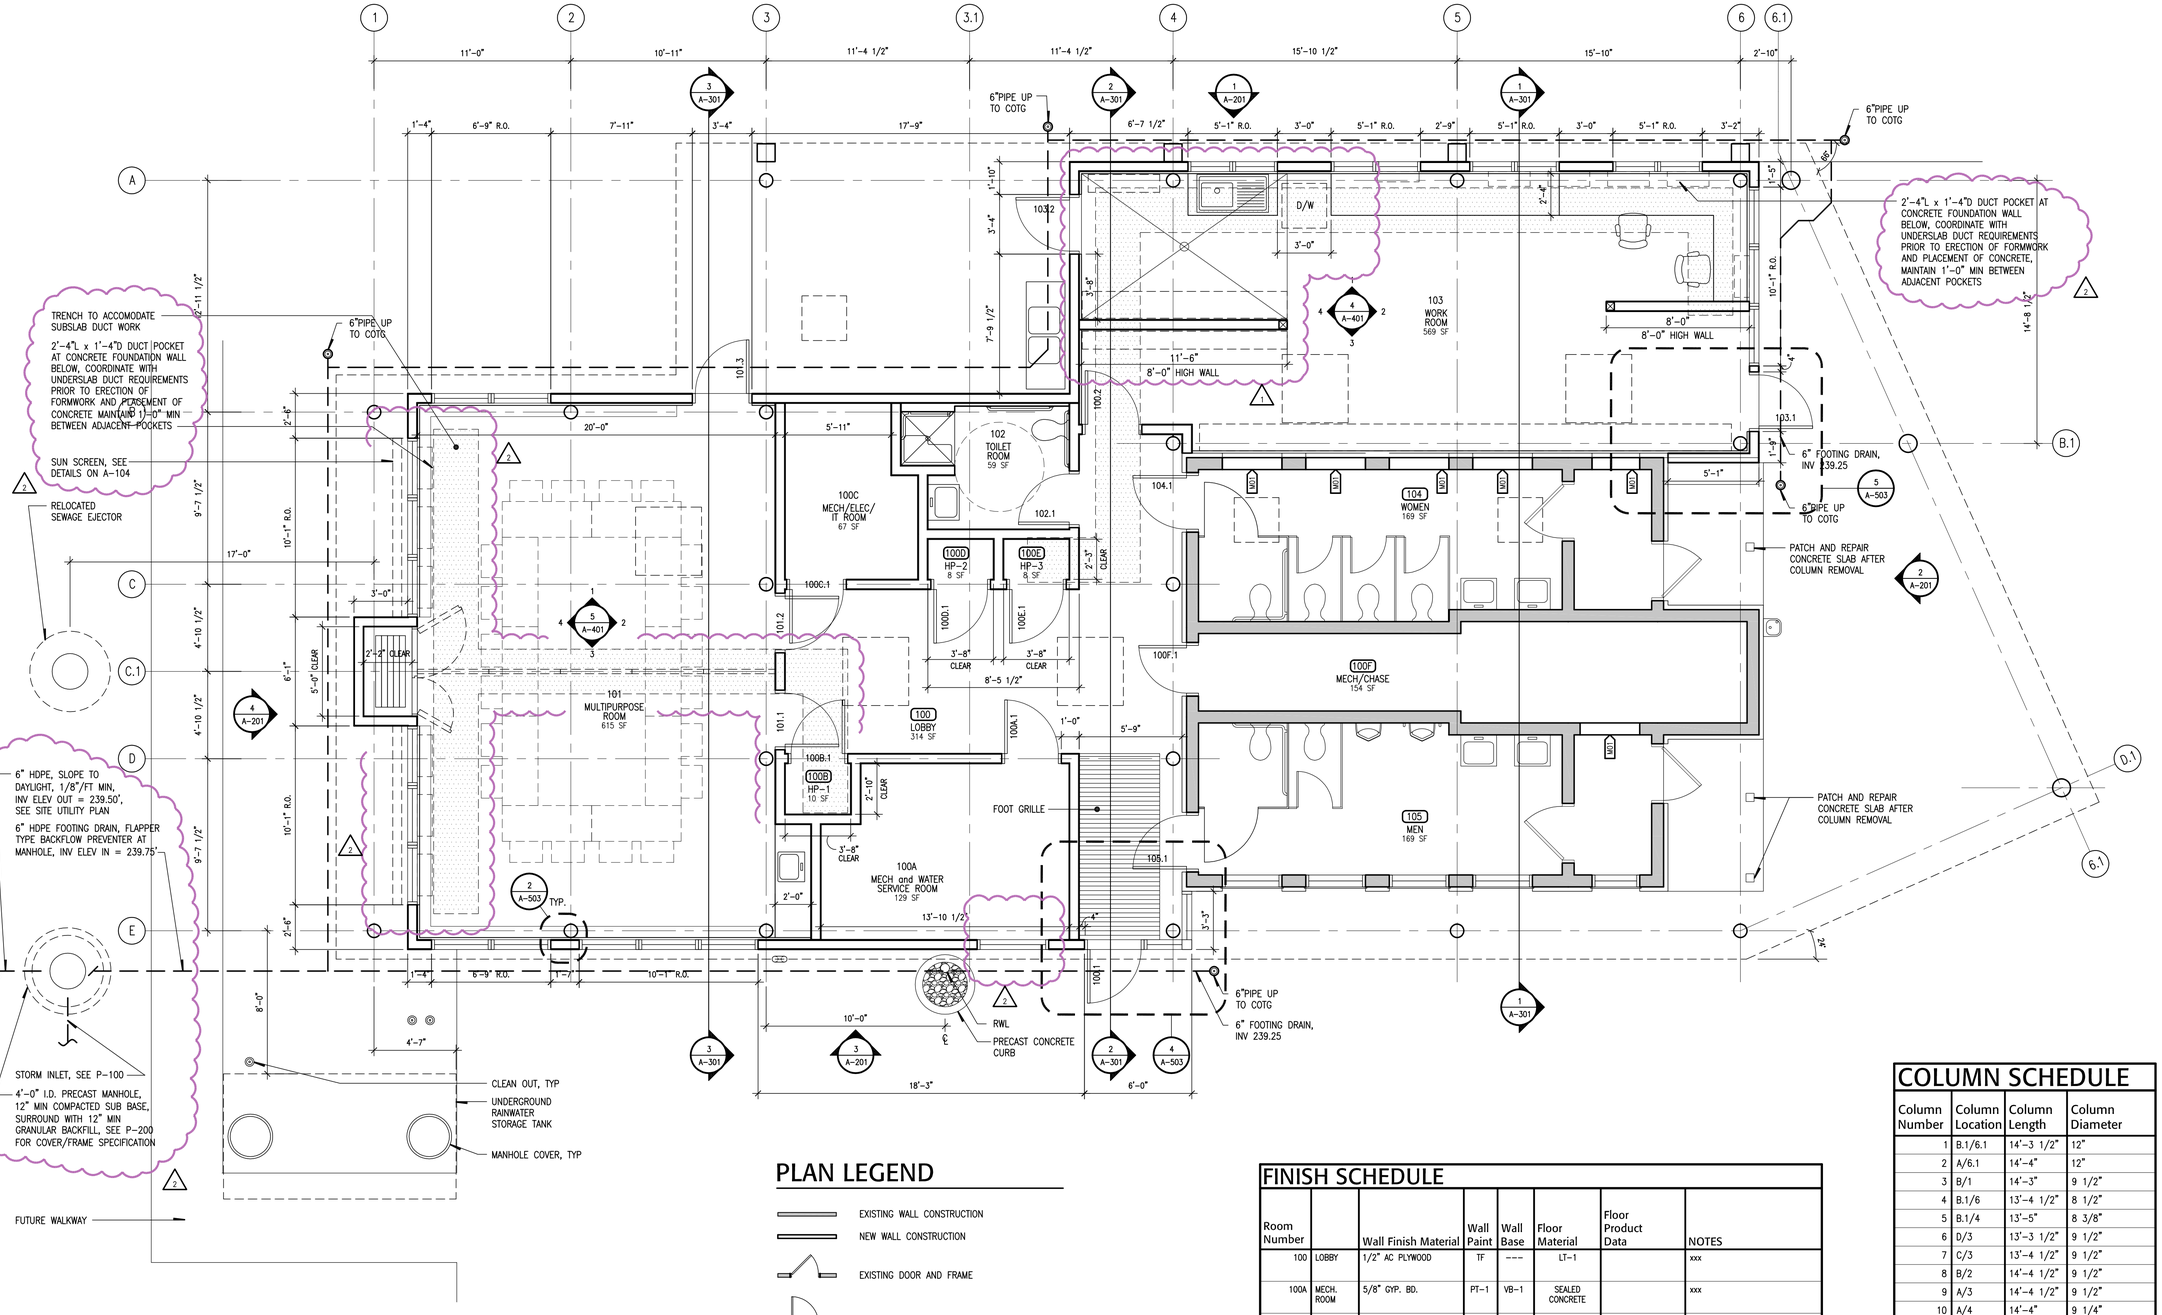

GUIDED SCHOOL PROGRAM - FIRST FLOOR PLAN

1 / A-102 — 1/4" = 1'-0"

CALLED NORTH

PLAN LEGEND

- EXISTING WALL CONSTRUCTION
- NEW WALL CONSTRUCTION
- EXISTING DOOR AND FRAME
- NEW DOOR AND FRAME

PLAN GENERAL NOTES

P1. ORIGINAL DRAWINGS OF TOILET STRUCTURE ARE AVAILABLE FOR CONTRACTOR'S INFORMATION.

P2. SEE COLUMN SCHEDULE FOR SIZE AND LOCATION OF WHITE PINE COLUMNS. COLUMNS MARKED NOT USED MAY REPLACE A COLUMN OF SIMILAR SIZE WHICH IS DESIGNATED FOR USE, IF CHECKING AND OVERALL APPEARANCE IS PREFERABLE.

P3. COLUMN AND BEAM FINISHES:
EXTERIOR COLUMNS AND EXTERIOR SURFACES OF GLULAM BEAMS: OIL-BASED STAIN, CABOT SEMI-TRANSPARENT STAINS VOC - #6300 SERIES
INTERIOR: CLEAR OIL FINISH
INTERIOR GLULAM BEAMS: CLEAR MATTE FACTORY FINISH

FINISH SCHEDULE

Room Number		Wall Finish Material	Wall Paint	Wall Base	Floor Material	Floor Product Data	NOTES
100	LOBBY	1/2" AC PLYWOOD	TF	---	LT-1		xxx
100A	MECH. ROOM	5/8" GYP. BD.	PT-1	VB-1	SEALED CONCRETE		xxx
100B	HP-1	5/8" GYP. BD.	PT-1	VB-1	SEALED CONCRETE		xxx
100C	MECH./ ELEC.	5/8" GYP. BD.	PT-1	VB-1	SEALED CONCRETE		xxx
100D	HP-2	5/8" GYP. BD.	PT-1	VB-1	SEALED CONCRETE		xxx
100E	HP-3	5/8" GYP. BD.	PT-1	VB-1	SEALED CONCRETE		xxx
100F	MECH. ROOM	EXPOSED CMU BLOCK WALL, PAINTED	---	---	EX-CONC.		xxx
101	MULTI-PURPOSE ROOM	1/2" AC PLYWOOD	TF	---	CPT-1		xxx
102	TOILET ROOM	1/2" AC PLYWOOD CT WAINSCOT	TF	CT-1	CT-1		xxx
103	WORK ROOM	1/2" AC PLYWOOD	TF	---	LT-2		xxx
104	WOMEN'S ROOM	EXPOSED CMU BLOCK WALL, PAINTED	EX-PT	EX-CT	EX-CT		xxx
105	MEN'S ROOM	EXPOSED CMU BLOCK WALL, PAINTED	EX-PT	EX-CT	EX-CT		xxx

COLUMN SCHEDULE

Column Number	Column Location	Column Length	Column Diameter
1	B.1/6.1	14'-3 1/2"	12"
2	A/6.1	14'-4"	12"
3	B/1	14'-3"	9 1/2"
4	B.1/6	13'-4 1/2"	8 1/2"
5	B.1/4	13'-5"	8 3/8"
6	D/3	13'-3 1/2"	9 1/2"
7	C/3	13'-4 1/2"	9 1/2"
8	B/2	14'-4 1/2"	9 1/2"
9	A/3	14'-4 1/2"	9 1/2"
10	A/4	14'-4"	9 1/4"
12	A/5	14'-4 1/2"	9 3/8"
13	A/6	14'-5"	9 1/2"
14	D.1/6.1	13'-3"	12"
15	NOT USED	10'-5 1/2"	7 5/8"
16	B/3	14'-2 3/4"	9 1/2"
17	NOT USED	10'-5 1/2"	8 3/8"
18	E/1	11'-2 3/4"	9 3/8"
19	C/4	12'-4 1/2"	8 1/2"
20	D/4	12'-5 1/2"	8 1/8"
21	NOT USED	11'-1 1/2"	9 5/8"
22	E/2	11'-5 1/2"	9 3/8"
23	NOT USED	10'-5"	8 1/4"
24	E/3	10'-4 1/2"	9 3/8"
25	E/4	10'-5 1/2"	9 1/4"
26	E/5	10'-4 1/2"	9"
27	NOT USED	10'-4 1/2"	8 1/8"
28	E/6	10'-4 1/2"	9 1/4"

ENVISION
architects
52 James Street
Albany, NY 12207
518 462 - 1848
Fax 462 - 2529
www.envisionarchitects.com

MECHANICAL ELECTRICAL PLUMBING ENGINEER
Plumb Excel Group
29 BRITISH AMERICAN BOULEVARD
LATHAM, NEW YORK 12110
518.464.0412 FAX 518.464.0834

LANDSCAPE ARCHITECT
Hudson & Pacific Designs
24 MYNDERSE STREET
SAUGERTIES, NEW YORK 12477
845.246.1699 FAX 845.246.1370

CIVIL ENGINEER
M.J. Engineering and Land Surveying, PC
1533 CRESCENT ROAD
CLIFTON PARK, NEW YORK 12065
518.371.0799 FAX 518.371.0822

STRUCTURAL ENGINEER
Ysrael A. Seinuk, P.C.
ONE WOODBRIDGE CENTER, STE. 510
WOODBRIDGE, NEW JERSEY 07095
732.636.3700 FAX 732.636.3645

EXHIBIT DESIGN
Amaze Design, Inc
77 NORTH WASHINGTON STREET
BOSTON, MASSACHUSETTS 02114
617.367.6300 FAX 617.742.8722

NYS Office of General Services
Serving New York

DEPARTMENT OF ENVIRONMENTAL CONSERVATION · NEW YORK STATE

PROVIDE BUILDING AND SITE IMPROVEMENTS
FIVE RIVERS ENVIRONMENTAL EDUCATION CENTER
PHASE 1
GUIDED SCHOOL PROGRAM
56 GAME FARM ROAD
DELMAR, NY 12054

CONSTRUCTION DOCUMENTS
ENV 161.08.06

REVISIONS
1 OWNER REQUESTED CHANGES 2010-06-03
2 DEC COMMENTS 2010-08-13

GUIDED SCHOOL PROGRAM
FIRST FLOOR PLAN

A-102

02 JUNE 2010